



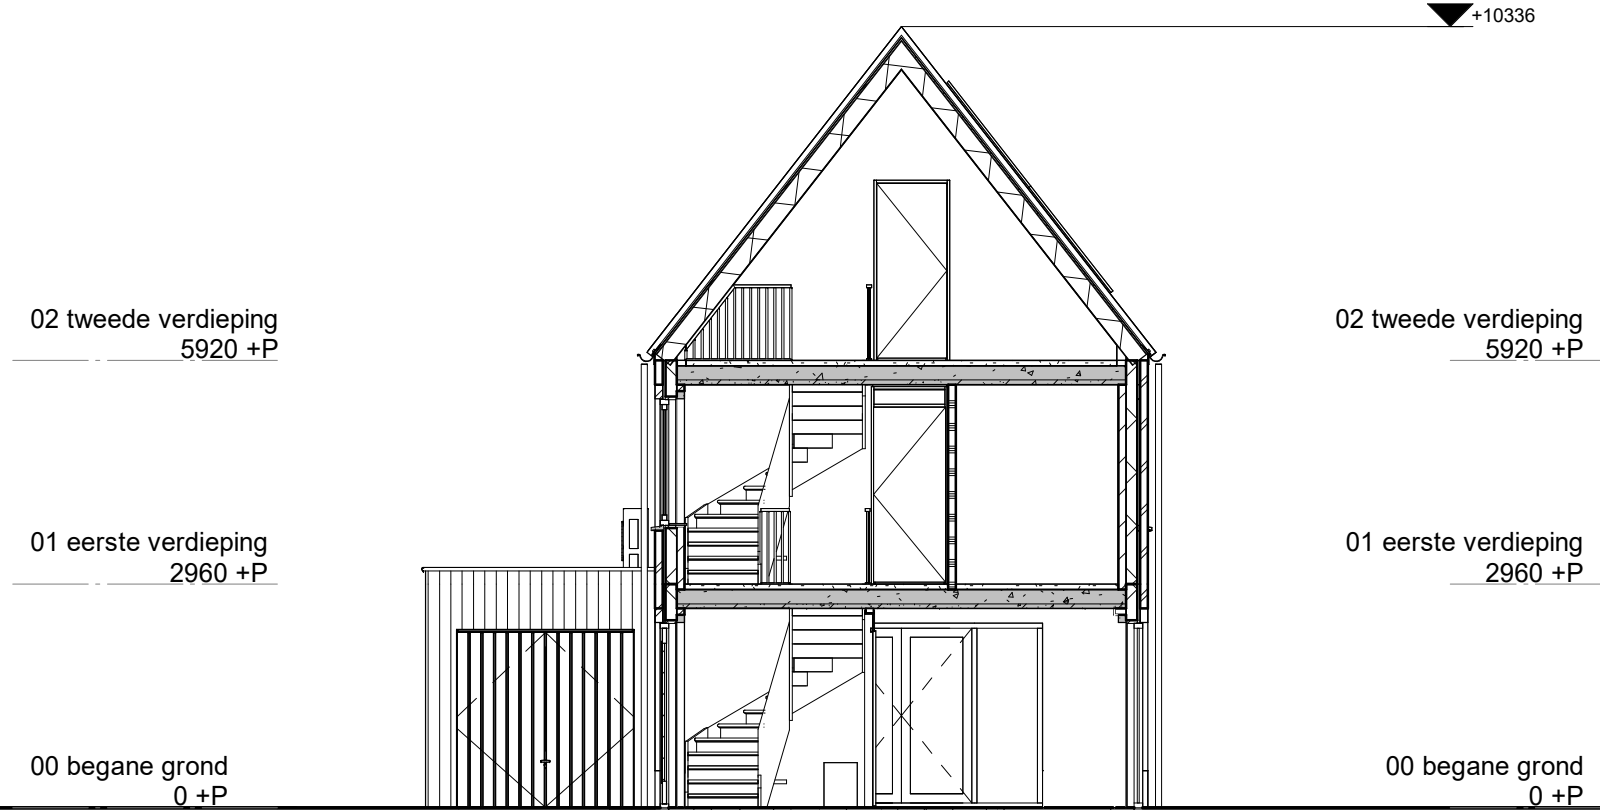

Doorsnede N-B
1 : 100

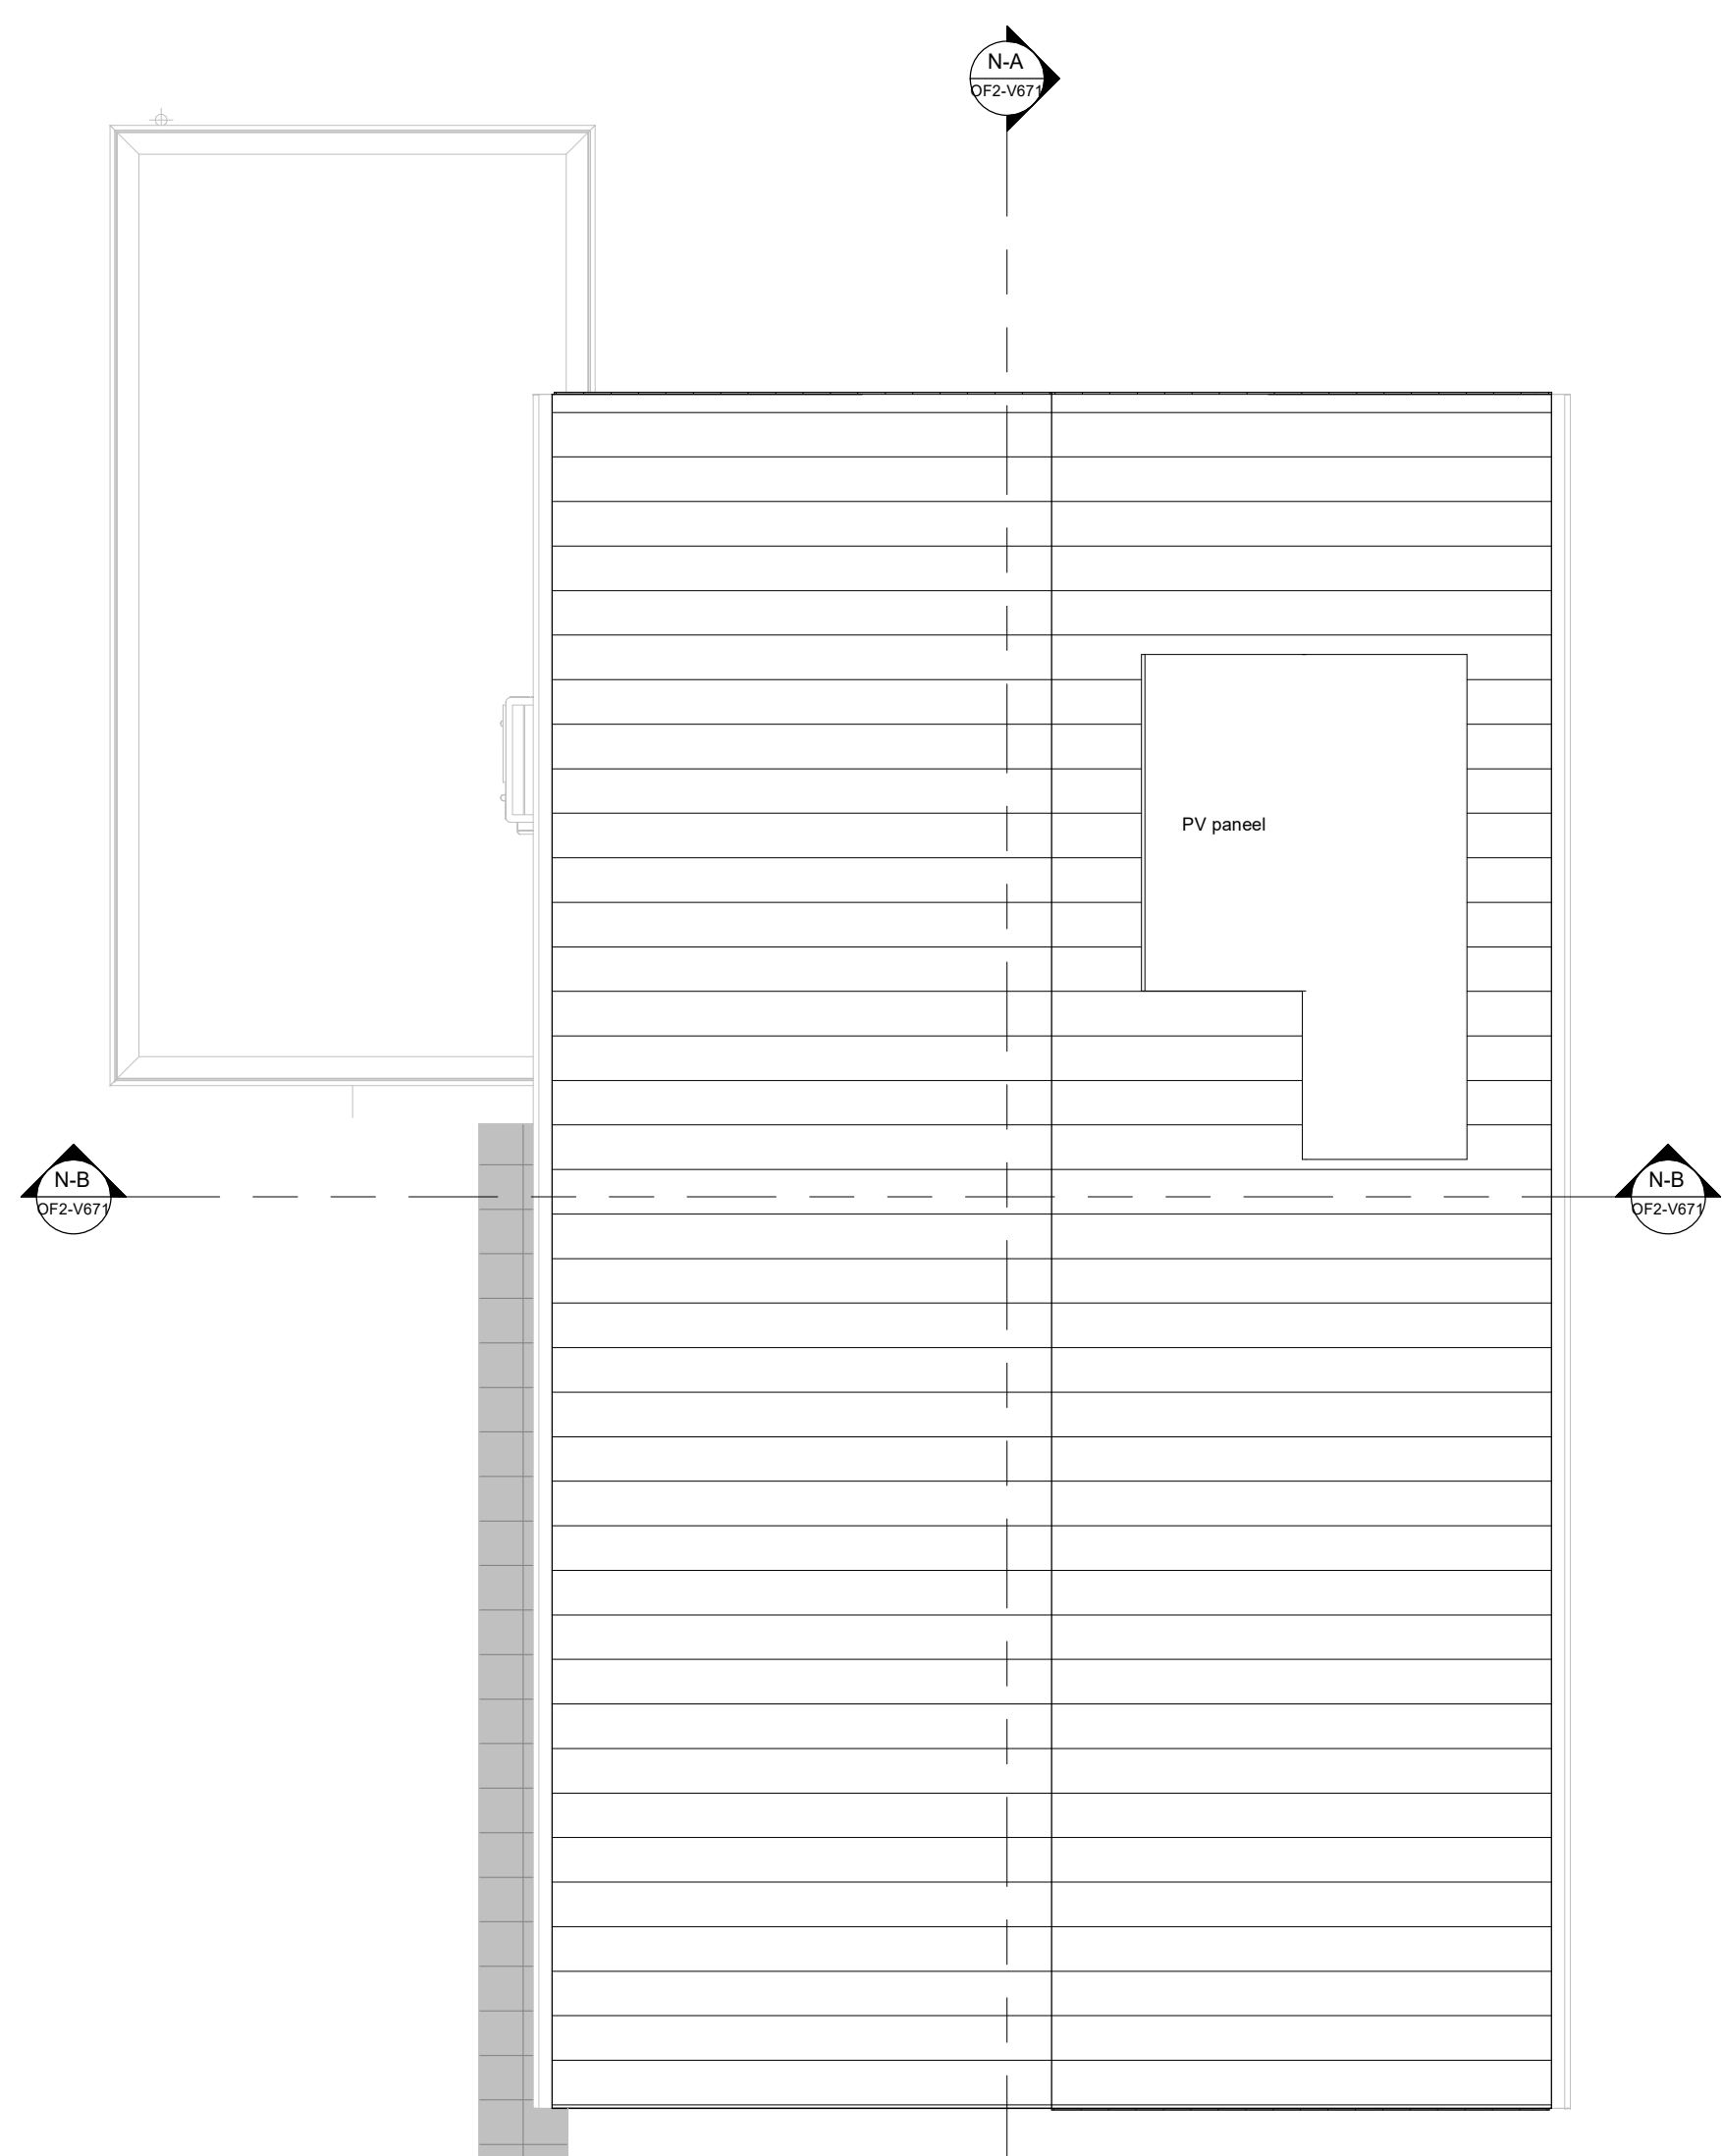

Kanal 71

Kavel
1 : 200

A0 **Antropus Antropus**
Kastanhol 1, 6121 XK Born
Postbus 210, 6129 BA Born www.safplus.nl
T 046 400 55 55 info@safplus.nl



projectleider	tekenaar
---------------	----------


